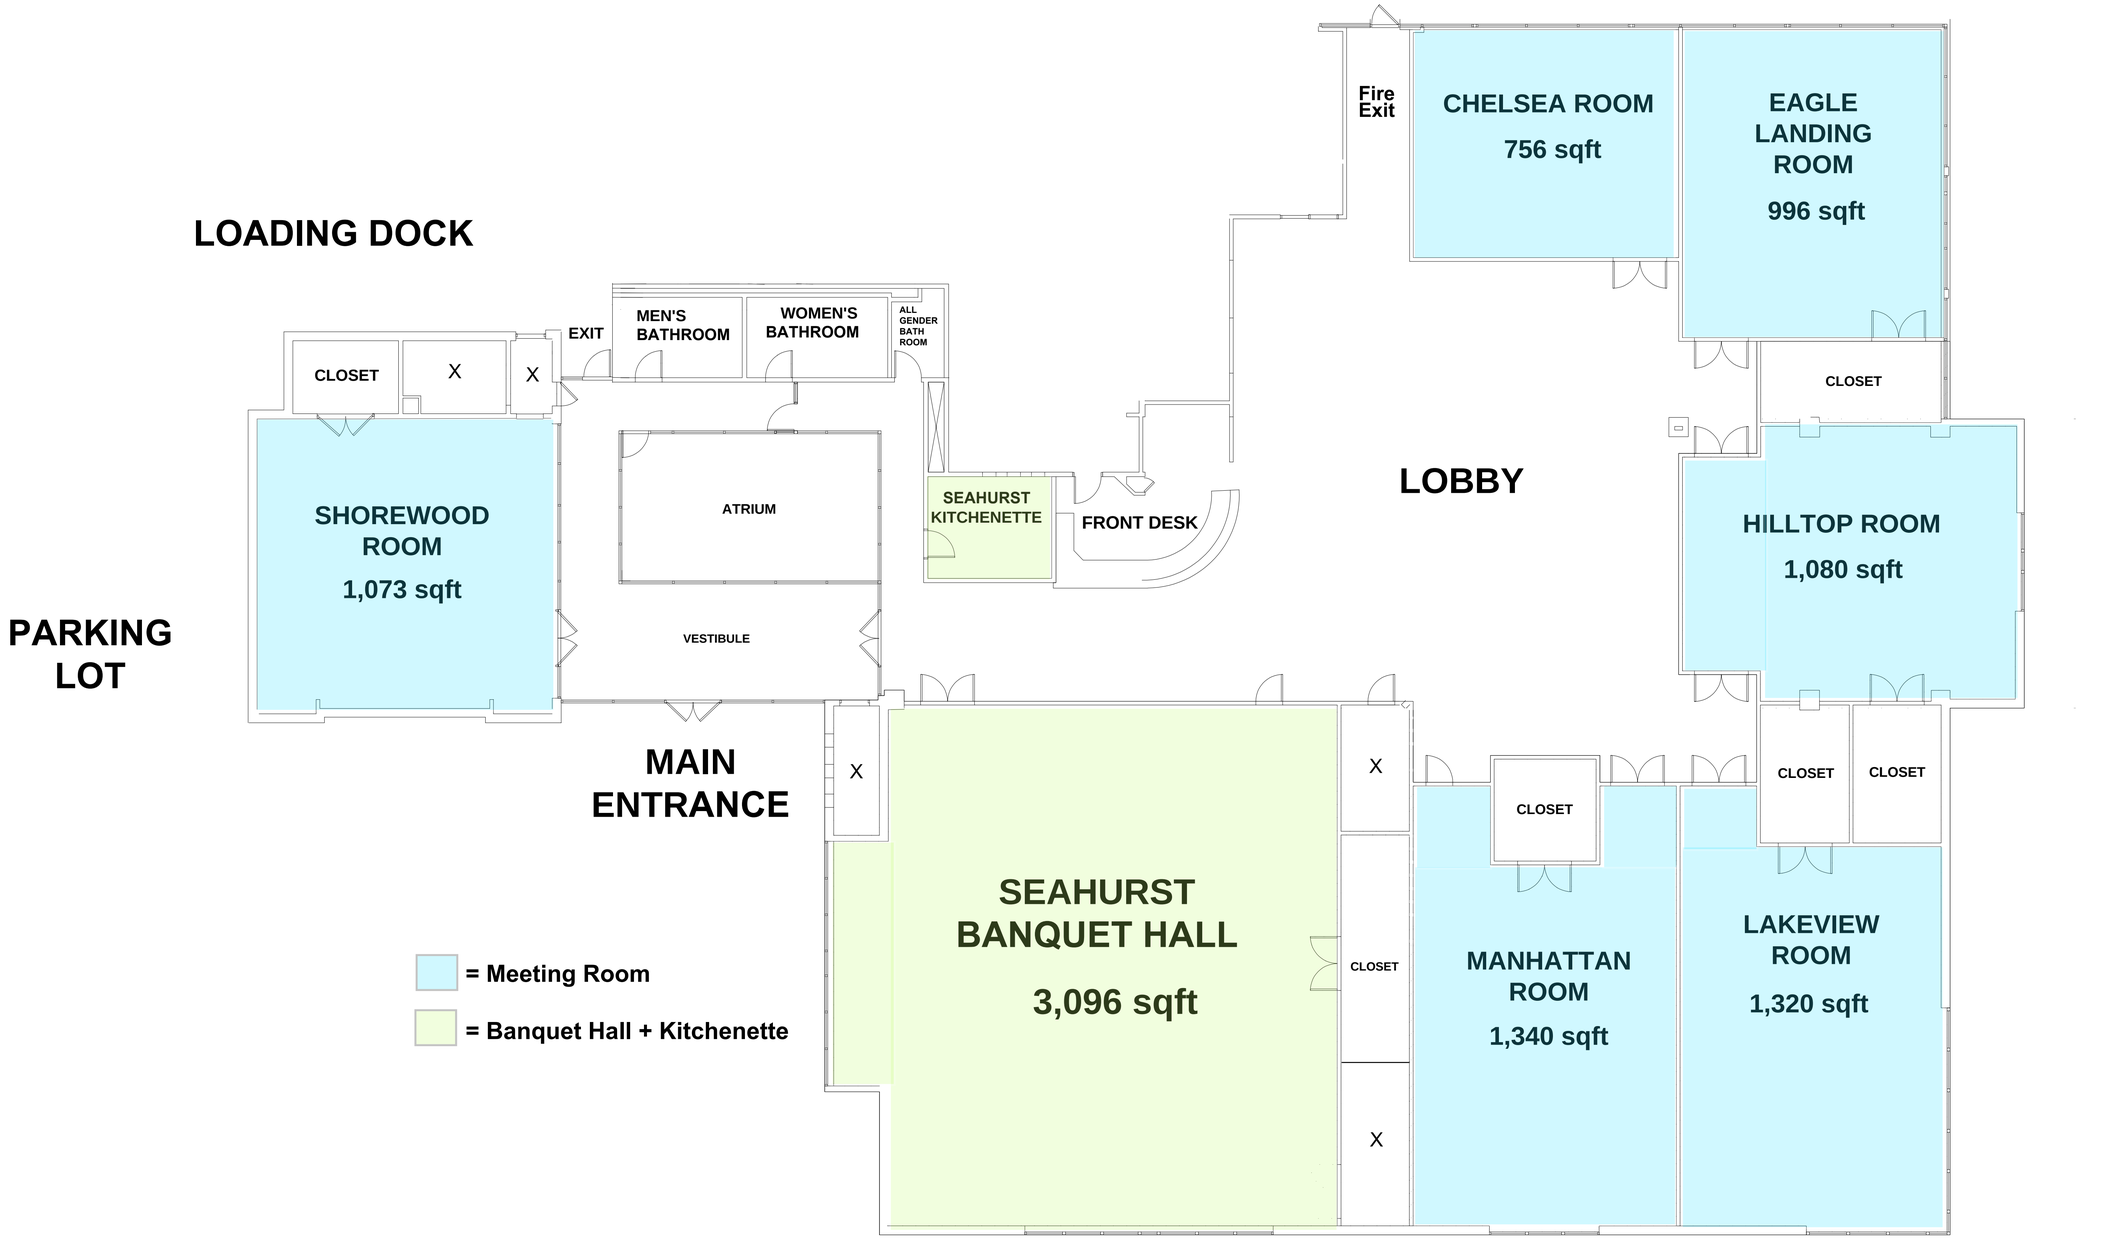


1 OVERALL FLOOR PLAN
SCALE : 1/8"=1'-0"

0' 1' 2' 4' 8' 12'
SCALE: 1/8"=1'-0"

City of Burien
Community Center Improvements
HVAC
14700 6TH AVE SW
BURIEN, WA 98166

REVISION	DATE

Issuance

Date:

Drawing Title

FLOOR PLAN

Drawing Number