
City of Burien
Town Square Park
Electrical Outlet Exhibit

Burien

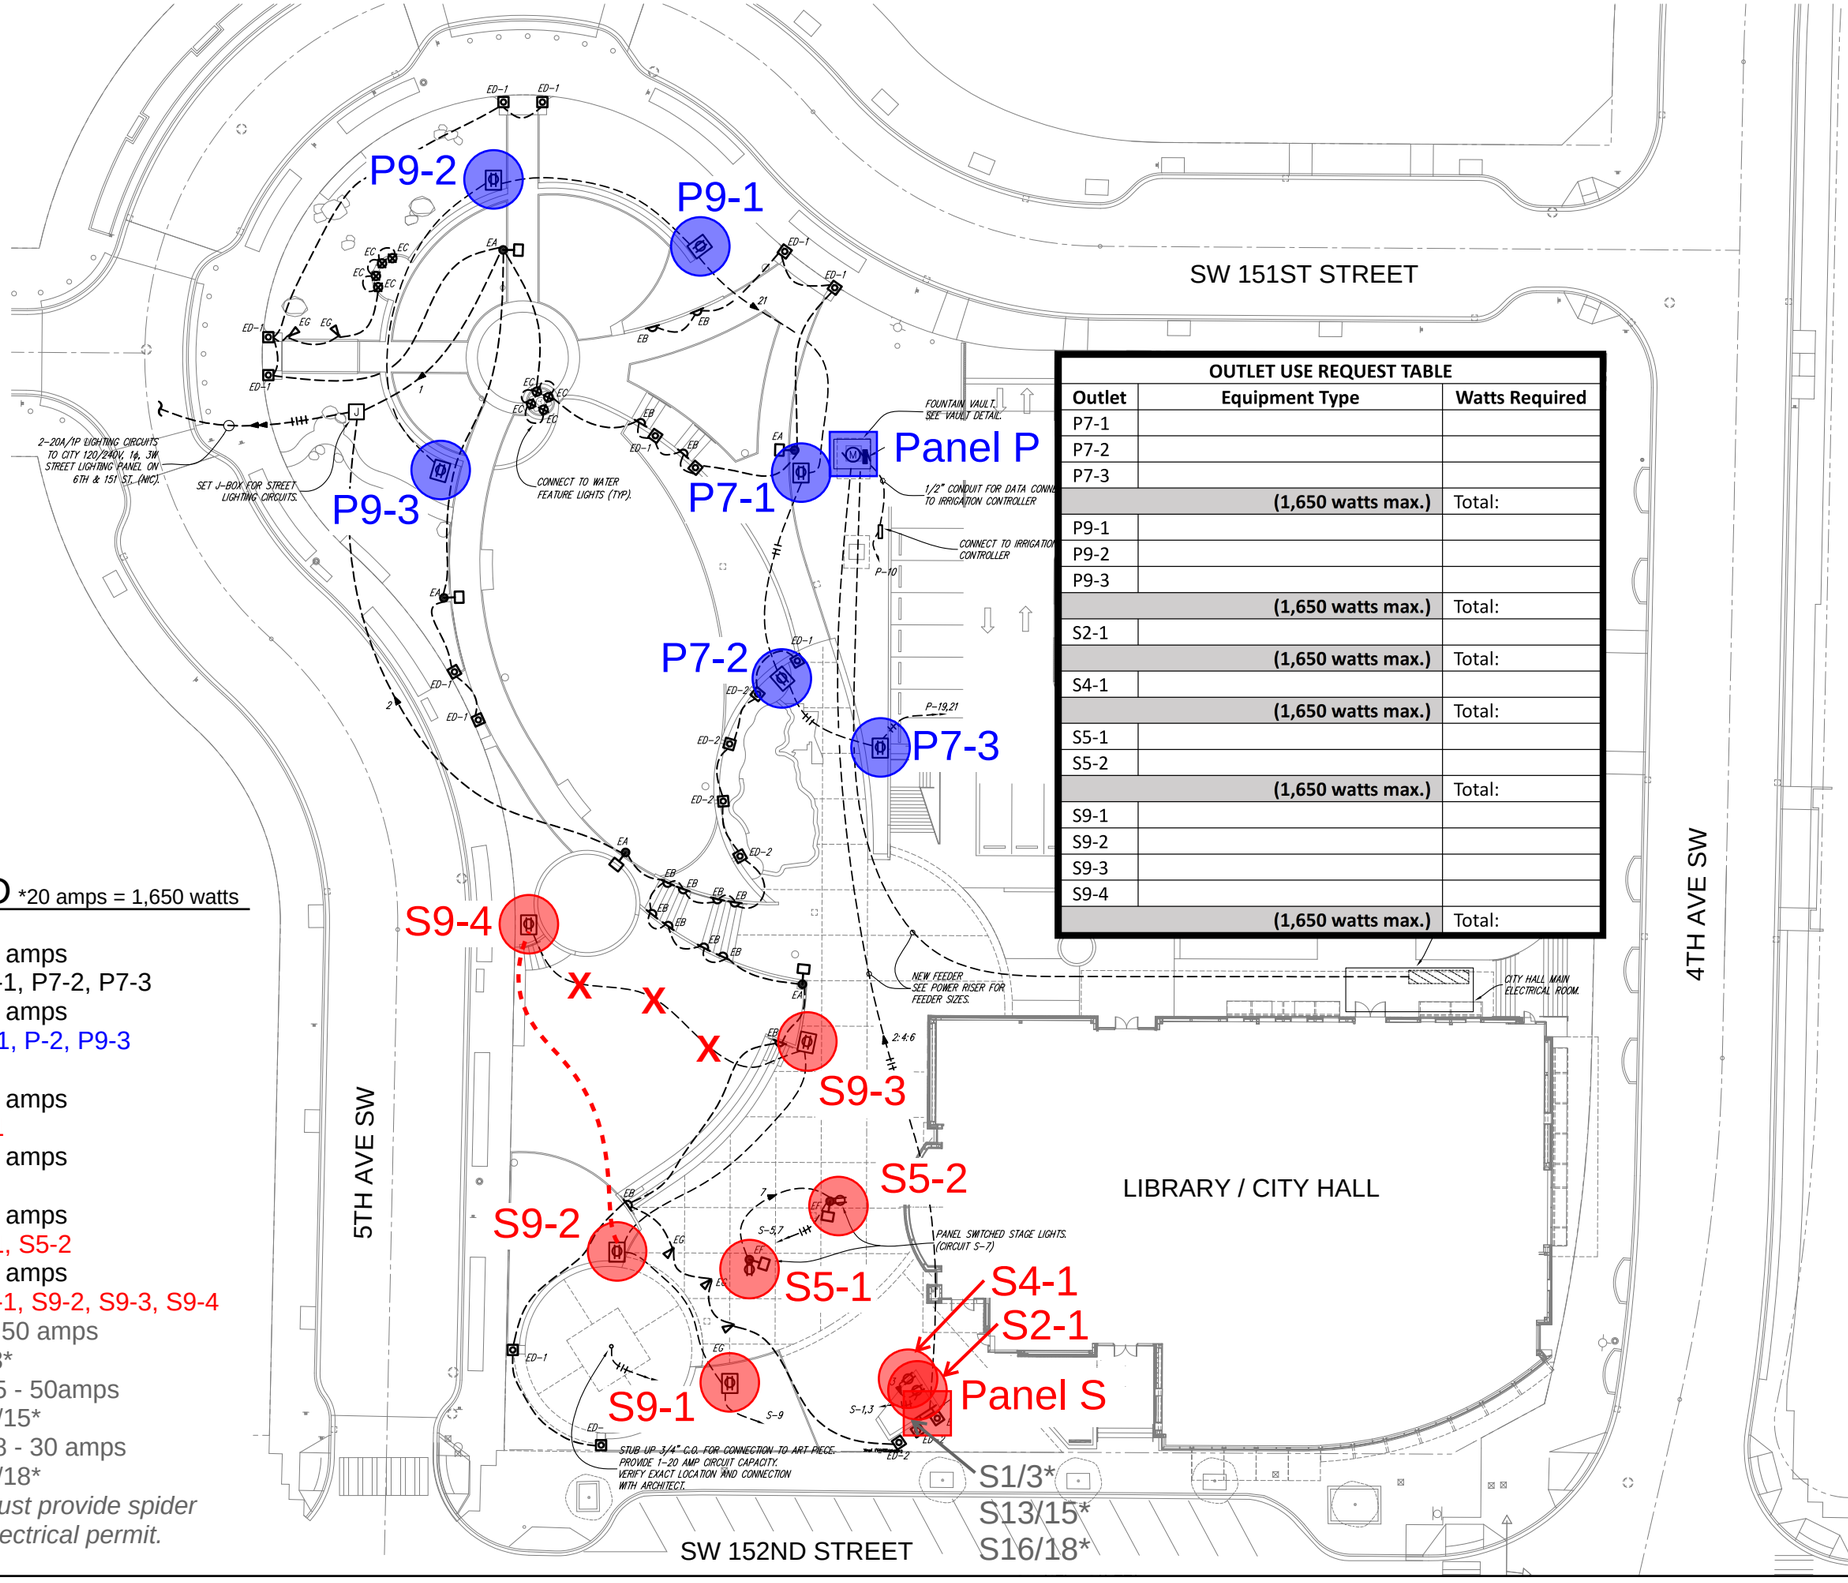

OUTLET USE REQUEST TABLE		
Outlet	**Equipment Type**	**Watts Required**
P7-1		
P7-2		
P7-3		
	(1,650 watts max.)	Total:
P9-1		
P9-2		
P9-3		
	(1,650 watts max.)	Total:
S2-1		
	(1,650 watts max.)	Total:
S4-1		
	(1,650 watts max.)	Total:
S5-1		
S5-2		
	(1,650 watts max.)	Total:
S9-1		
S9-2		
S9-3		
S9-4		
	(1,650 watts max.)	Total:

LEGEND *20 amps = 1,650 watts

Panel P
Circuit 7 - 20 amps
Outlets P7-1, P7-2, P7-3
Circuit 9 - 20 amps
Outlets P9-1, P-2, P9-3
Panel S
Circuit 2 - 20 amps
Outlet S2-1
Circuit 4 - 20 amps
Outlet S4-1
Circuit 5 - 20 amps
Outlet S5-1, S5-2
Circuit 9 - 20 amps
Outlets S9-1, S9-2, S9-3, S9-4
Circuit 1&3 - 50 amps
Outlet S1/3*
Circuit 13&15 - 50amps
Outlet S13/15*
Circuit 16&18 - 30 amps
Outlet S16/18*
**Applicant must provide spider boxes and electrical permit.*

City of Burien
Town Square Park
Spider Box Outlet Request Exhibit

SPIDER BOX OUTLET USE REQUEST TABLE **Applicant must provide spider boxes and electrical permit*		
Outlet	**Equipment Type**	**Watts Required**
S1/3*		
	(11,000 watts max.)	Total:
S13/15*		
	(11,000 watts max.)	Total:
S16/18*		
	(6,600 watts max.)	Total: